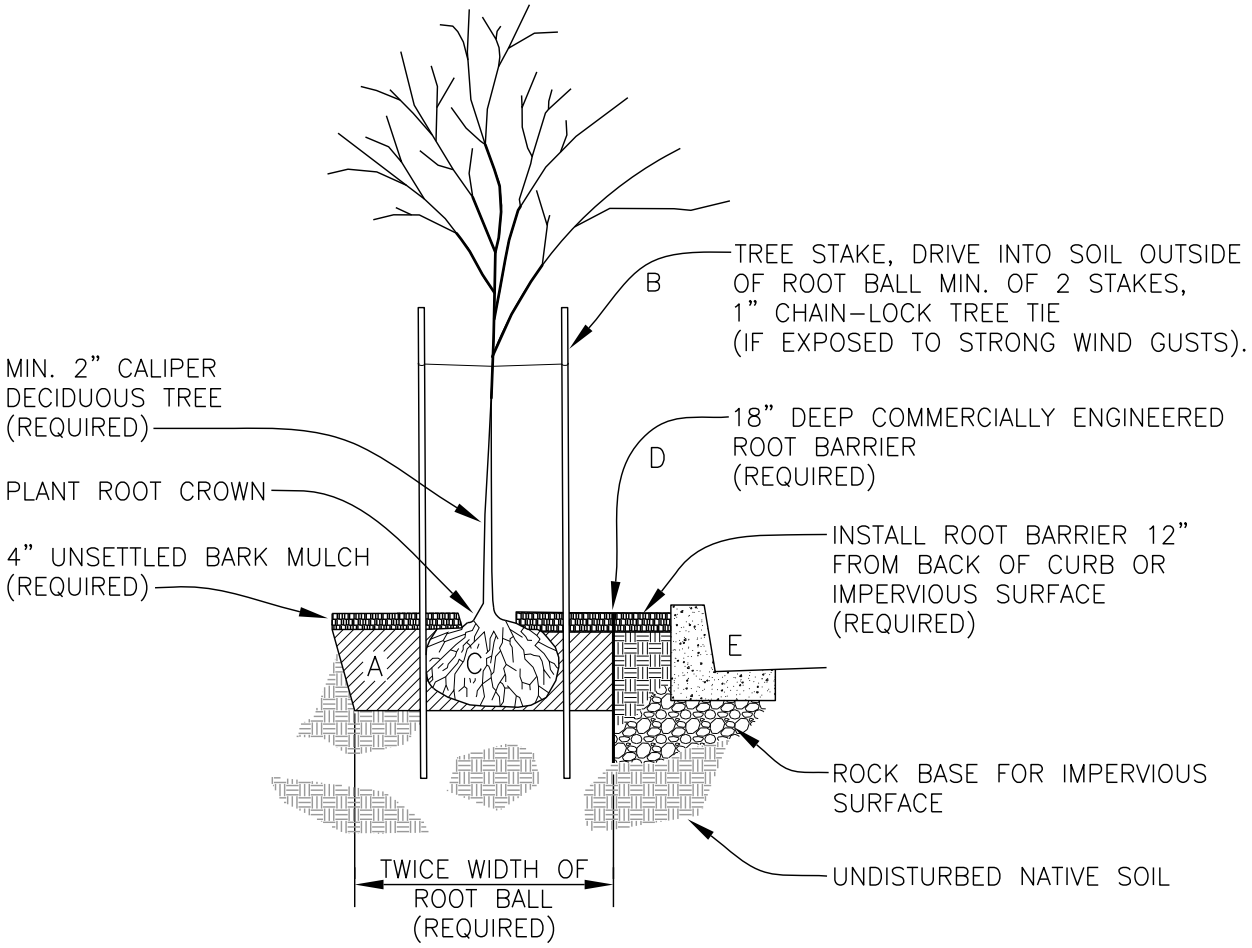

SECTION

A	PLANTING PIT
B	TREE STAKES
C	ROOT BALL
D	18" ROOT BARRIER
E	CURB OR IMPERVIOUS SURFACE

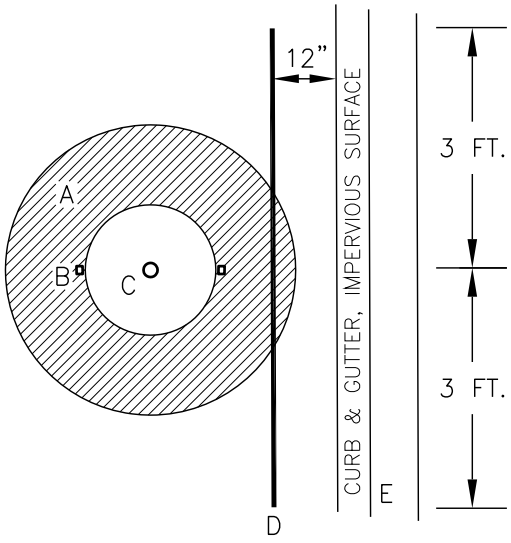

PLAN

WOODBURN
OREGON
Incorporated 1889
PUBLIC WORKS DEPARTMENT
ENGINEERING DIVISION

STREET TREE PLANTING NEW CONSTRUCTION

REV: OCT. 2007
SCALE: NTS
DWG No. 1